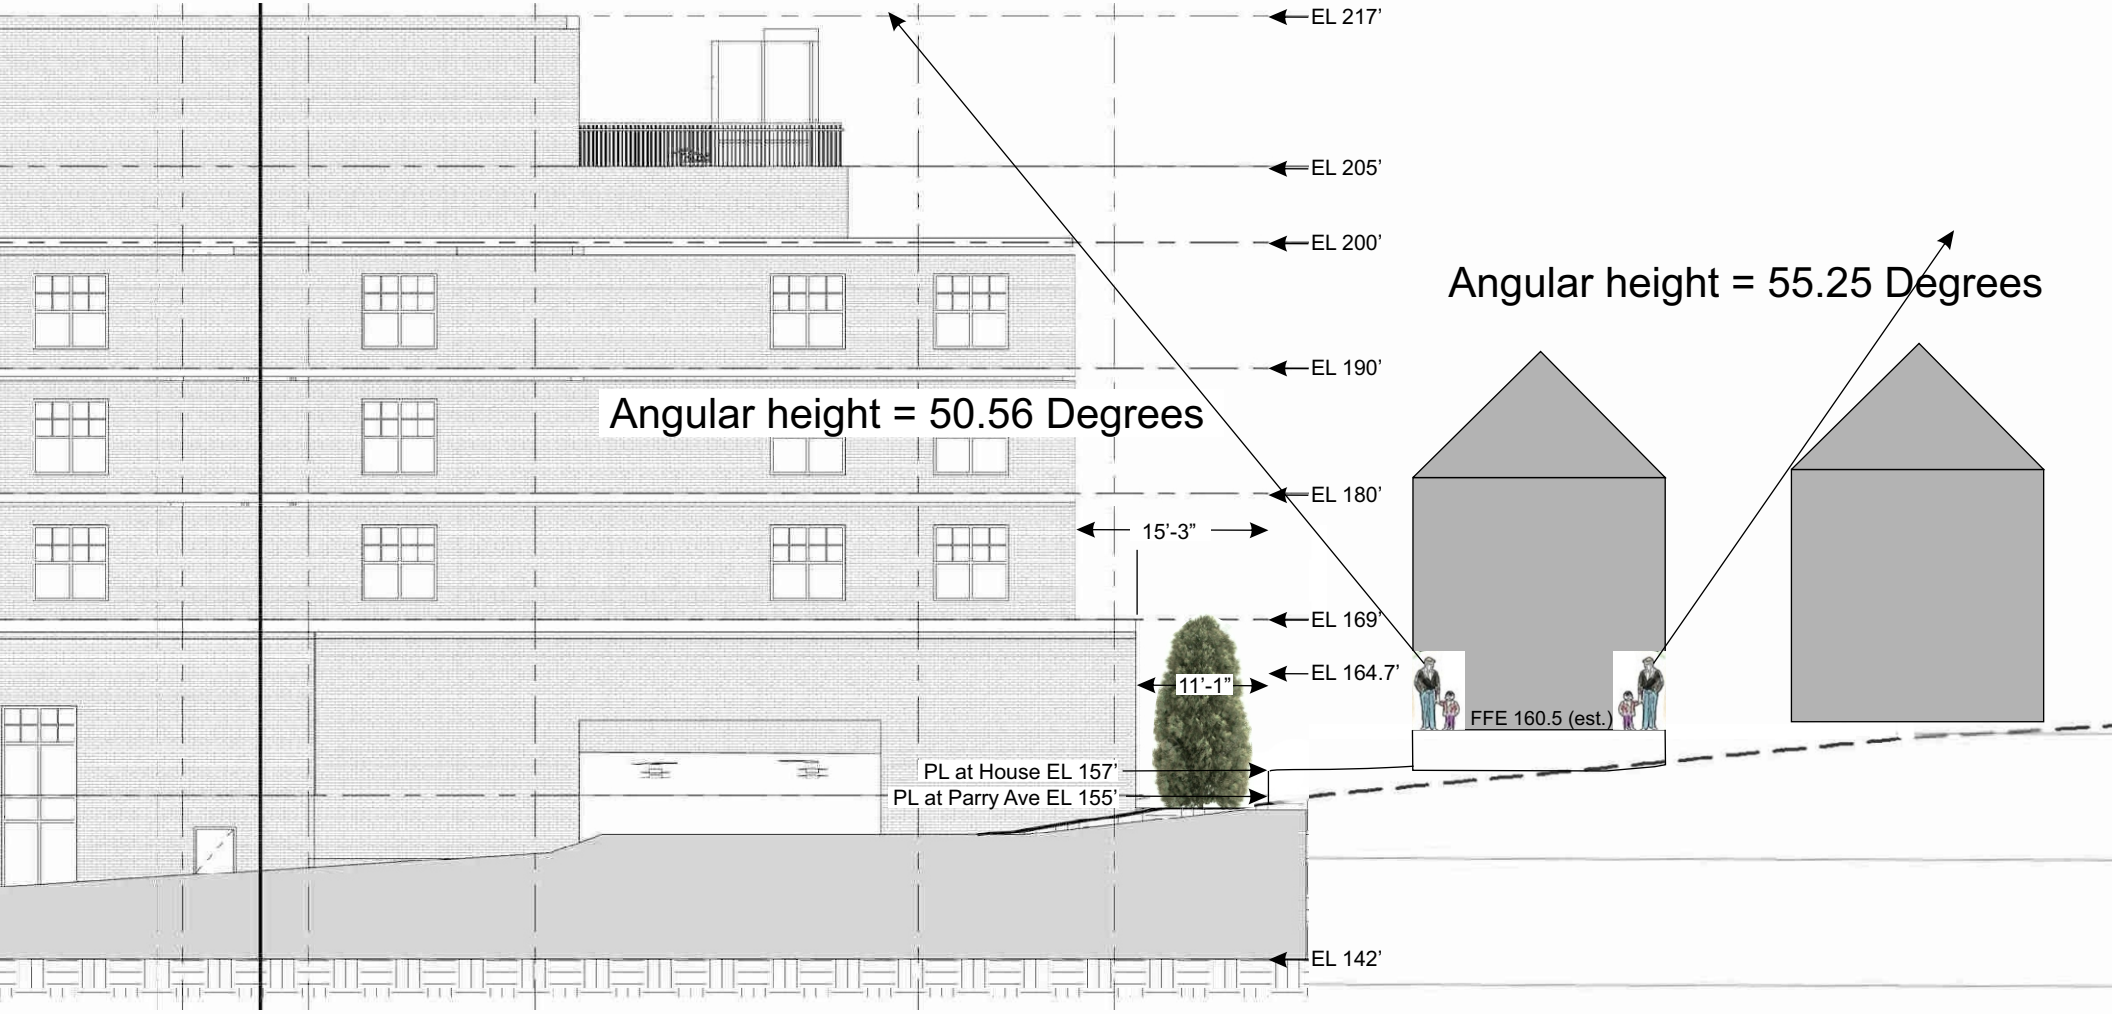Exhibit 2A: Comparison of Angular Heights of Buildings - Parry Avenue